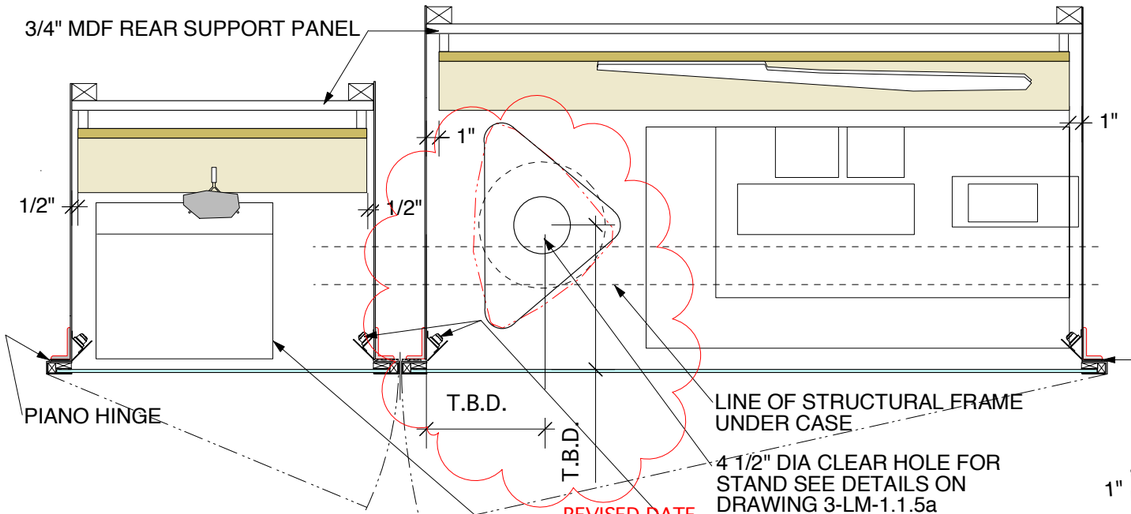

B ALCOVE #5 - HORZ. SECTION

SCALE: 1"=1'-0"

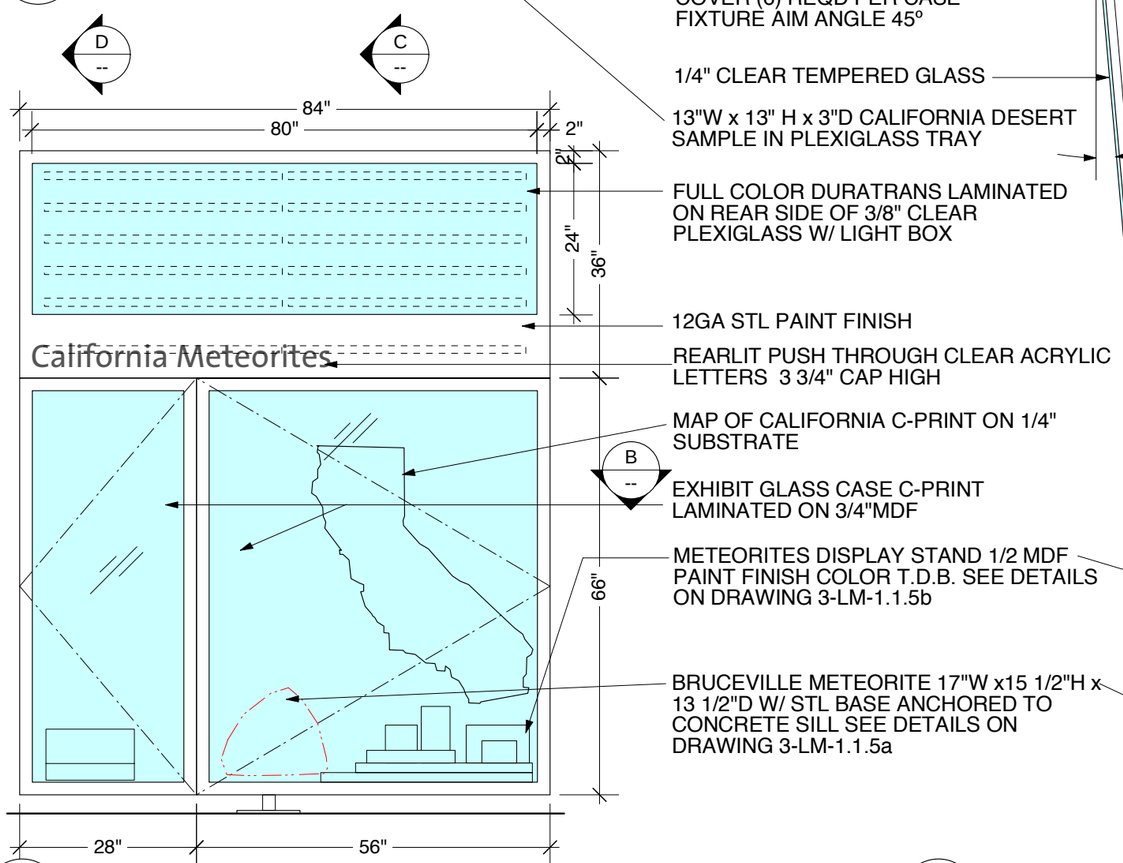

A ALCOVE #5 - FRONT ELEVATION

SCALE: 1/2"=1'-0"

C ALCOVE #5 - VERT. SECTION

SCALE: 1"=1'-0"

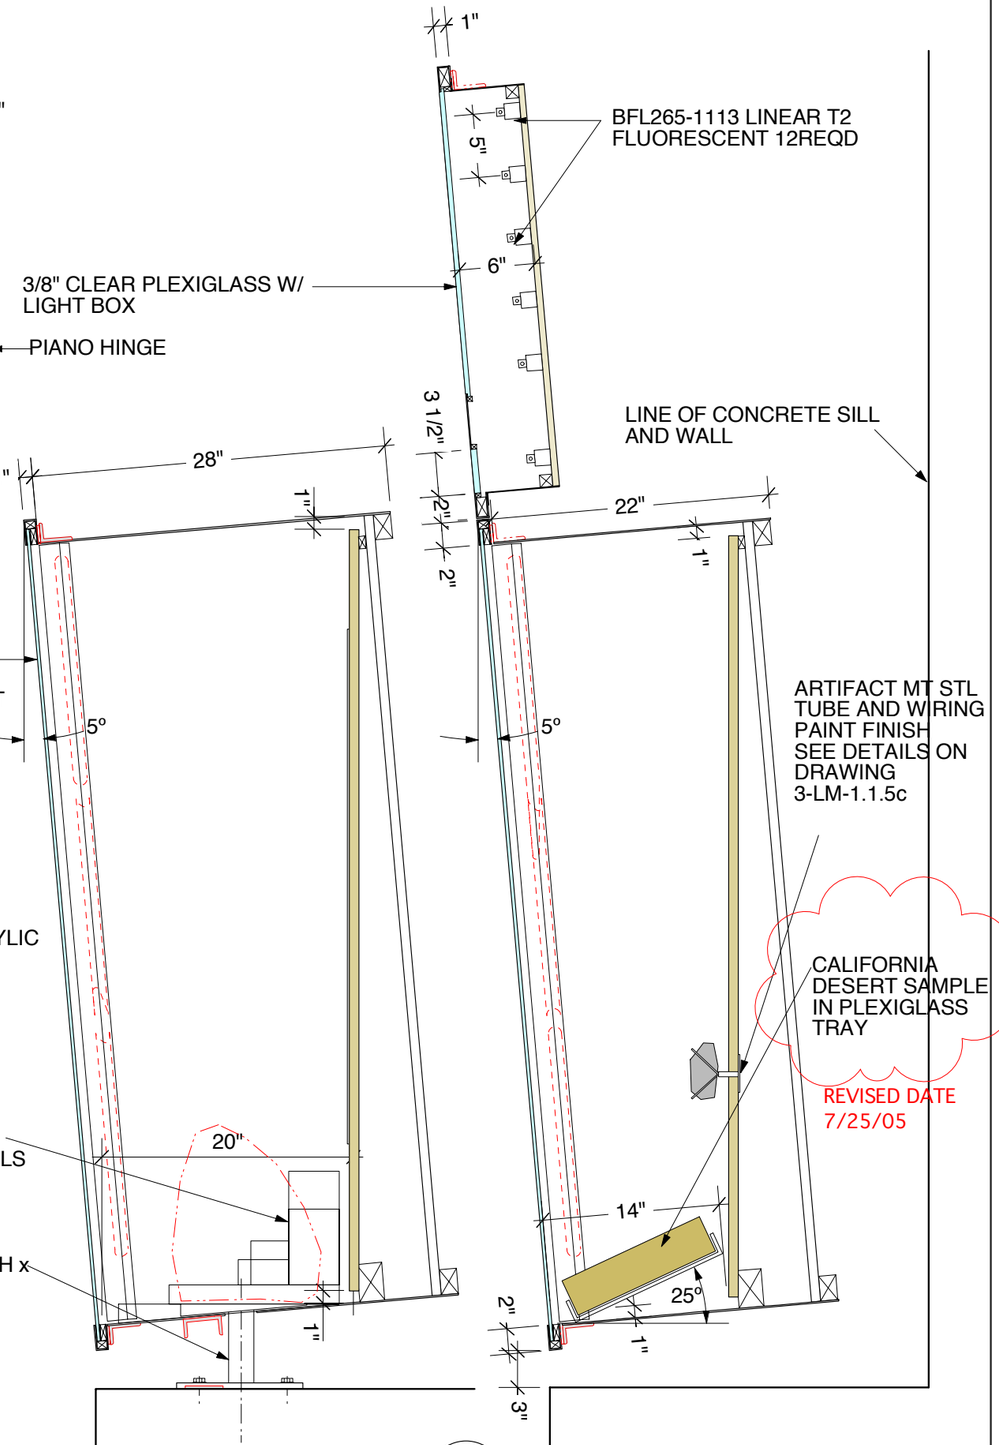

D ALCOVE #5 - VERT. SECTION

SCALE: 1"=1'-0"

GRIFFITH OBSERVATORY

2800 East Observatory Road
Los Angeles, CA 90027

CLIENT
Friends Of The Observatory
353 East San Jose Avenue
Burbank, CA 91502

EXHIBITION DESIGNER
Chermayeff & Geismar Inc.
15 East 26 Street
New York NY 10010
T 212.532.4499 F 212.889.6515

CONSULTANT

This drawing is to communicate design intent only. Only shop drawings, approved by the designer, shall be directly used to instruct fabrication or installation work.

notes

revision:	date:	description
4	07.15.05	Addendum #4

NOT FOR FABRICATION

phase
100% Bid Set

drawing title
Pieces of the Sky - California Meteorite Alcove #5

issue date
07.25.05

drawn by
MO

scale
As Noted

drawing number:
3-LM-1.1.5